


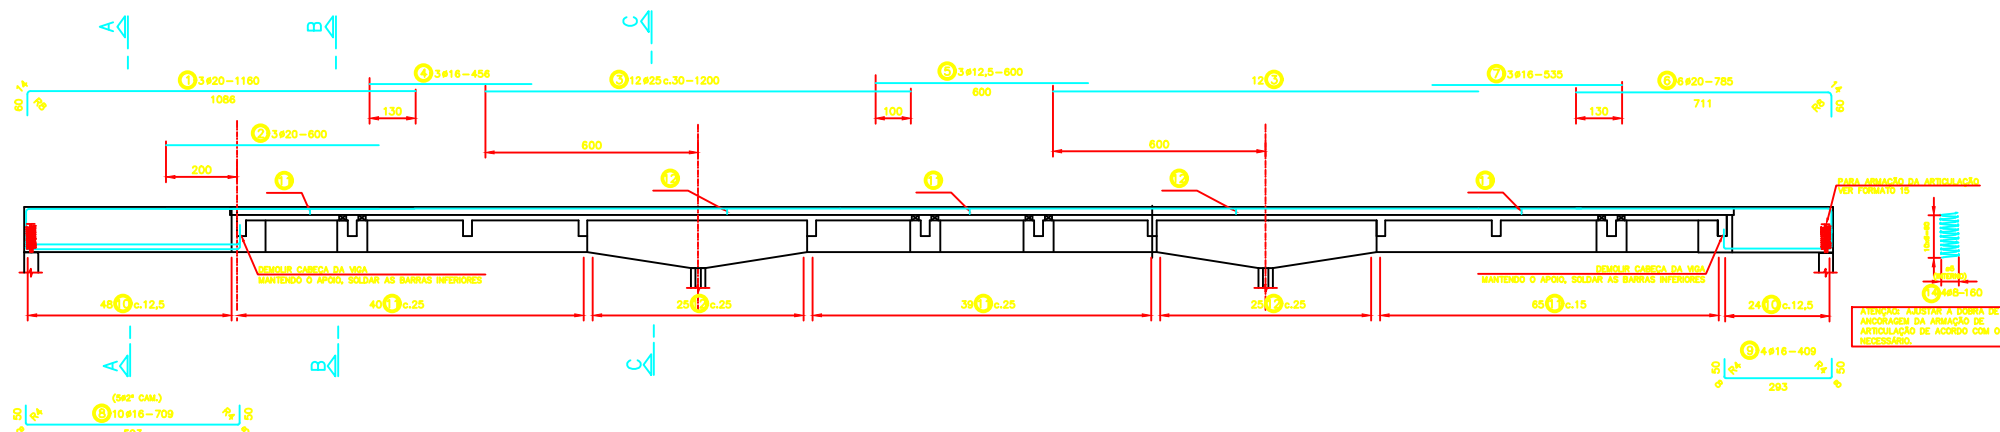

V5=V6 -30/70 (2x) - ELEVÇÃO
ESC 1:75

