




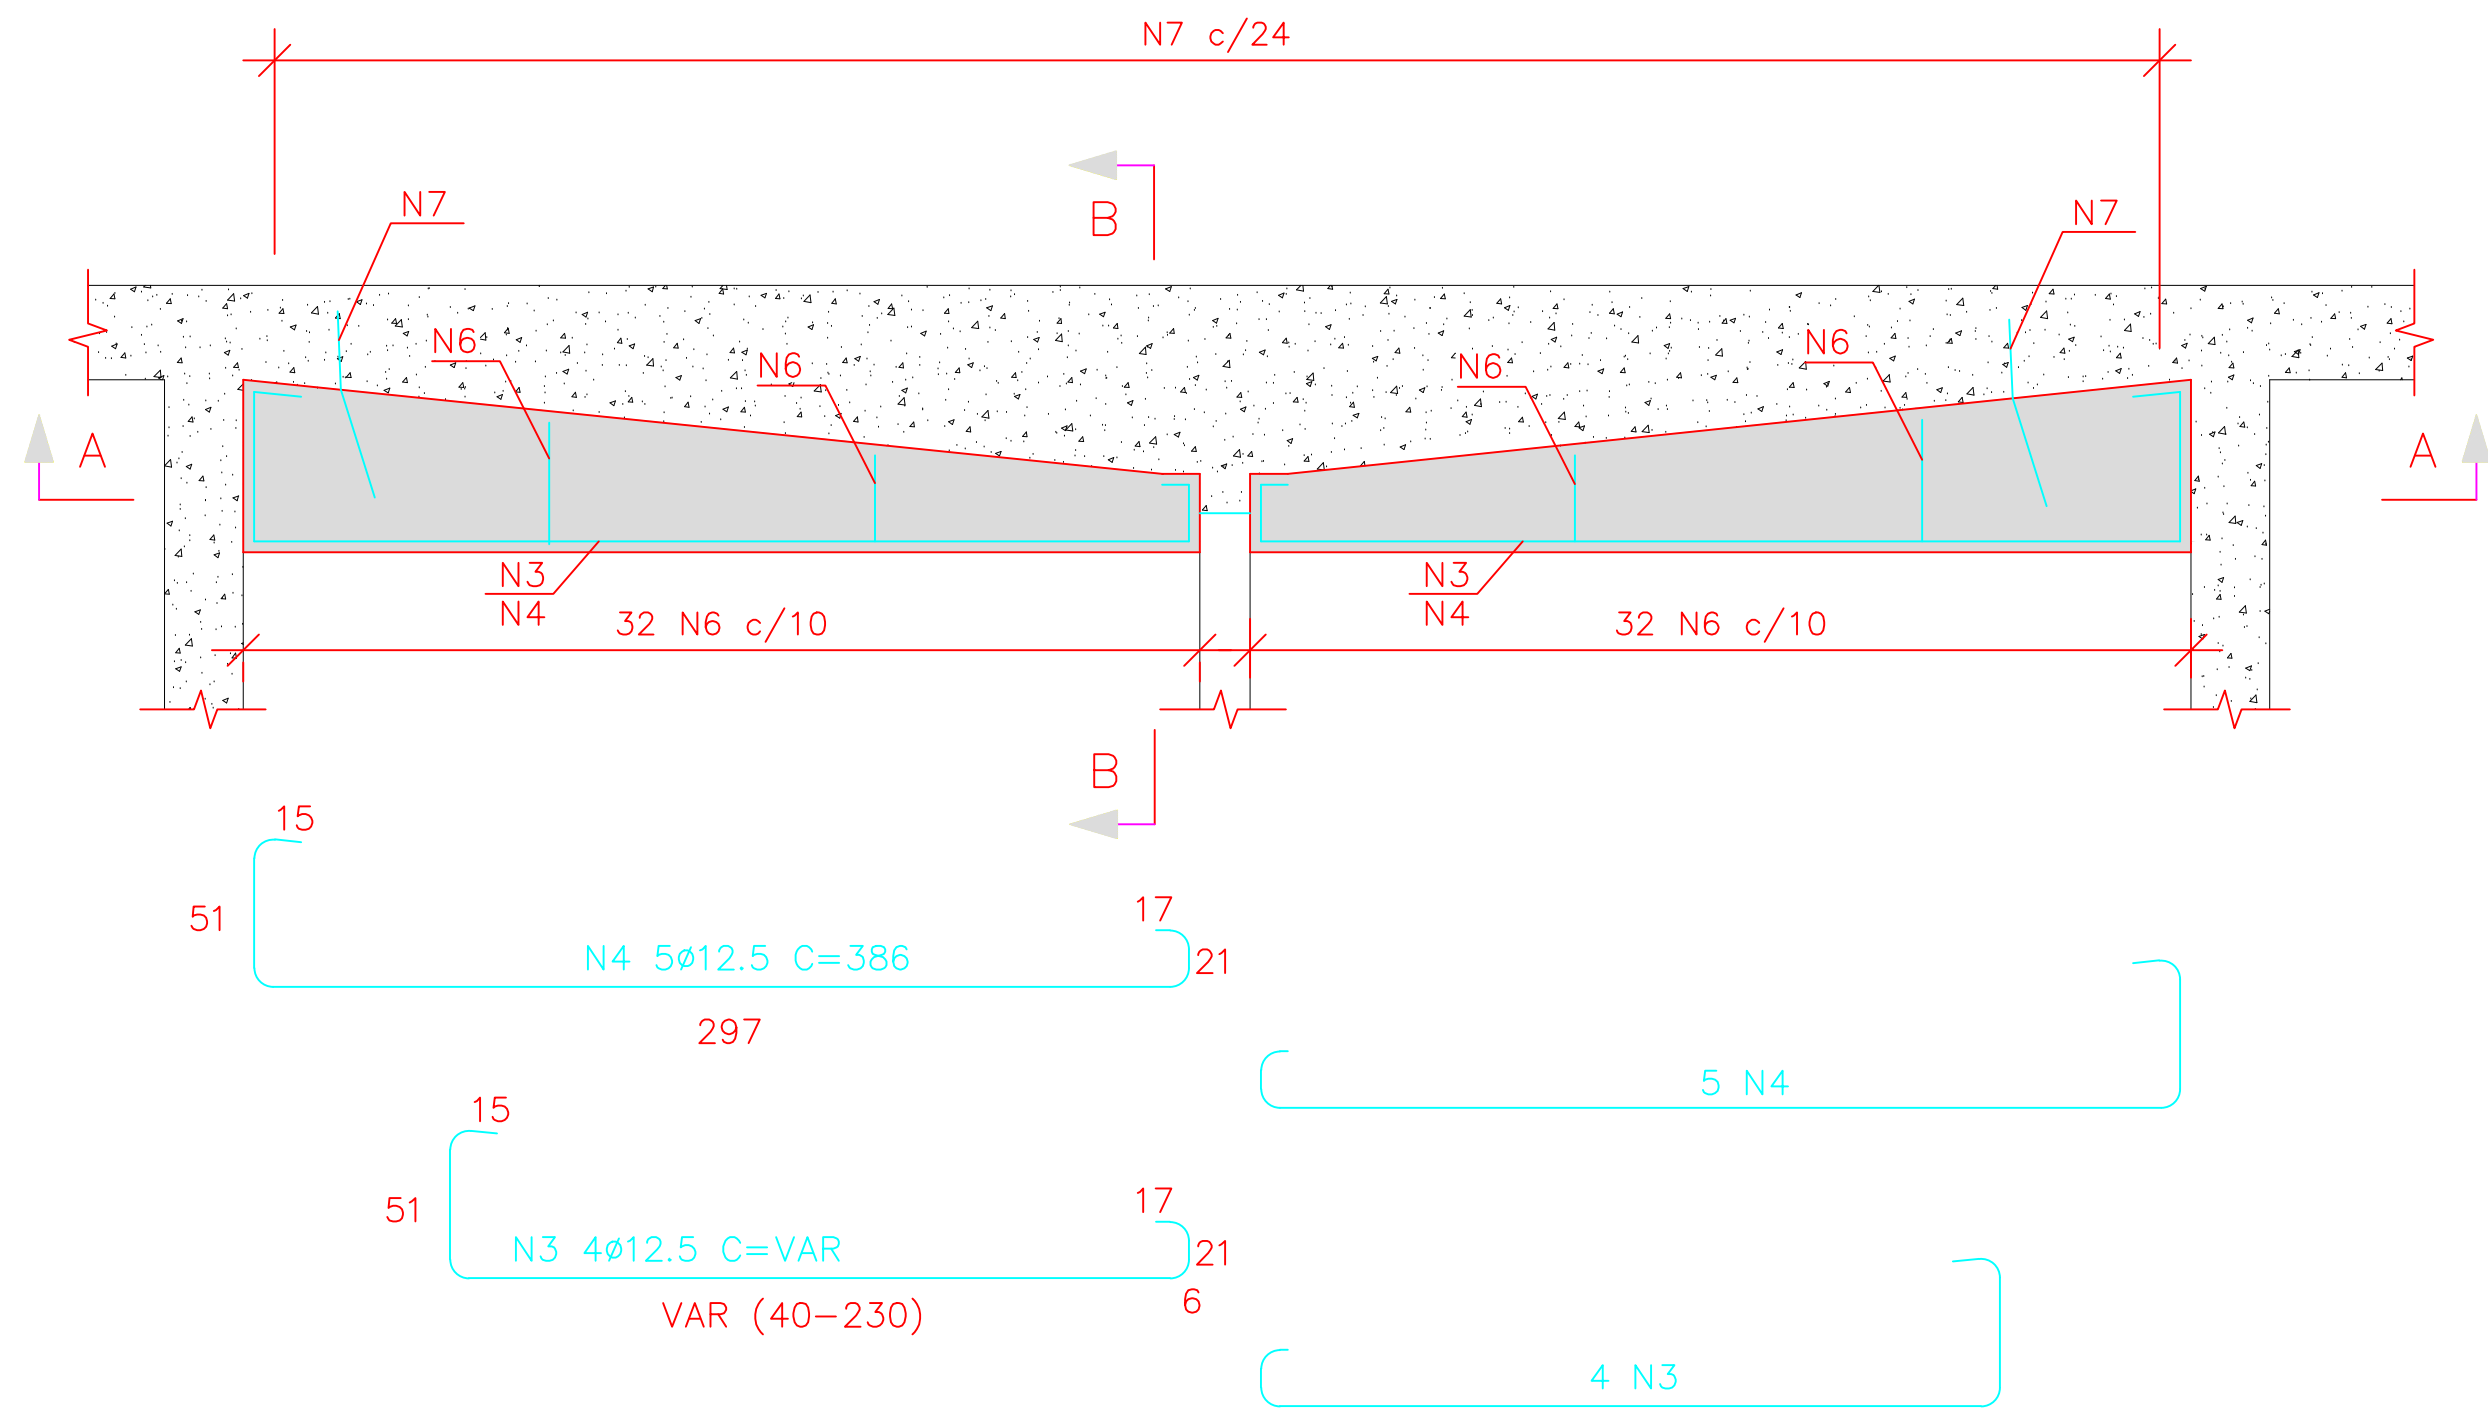


BT2 (4x)
ESC 1:25

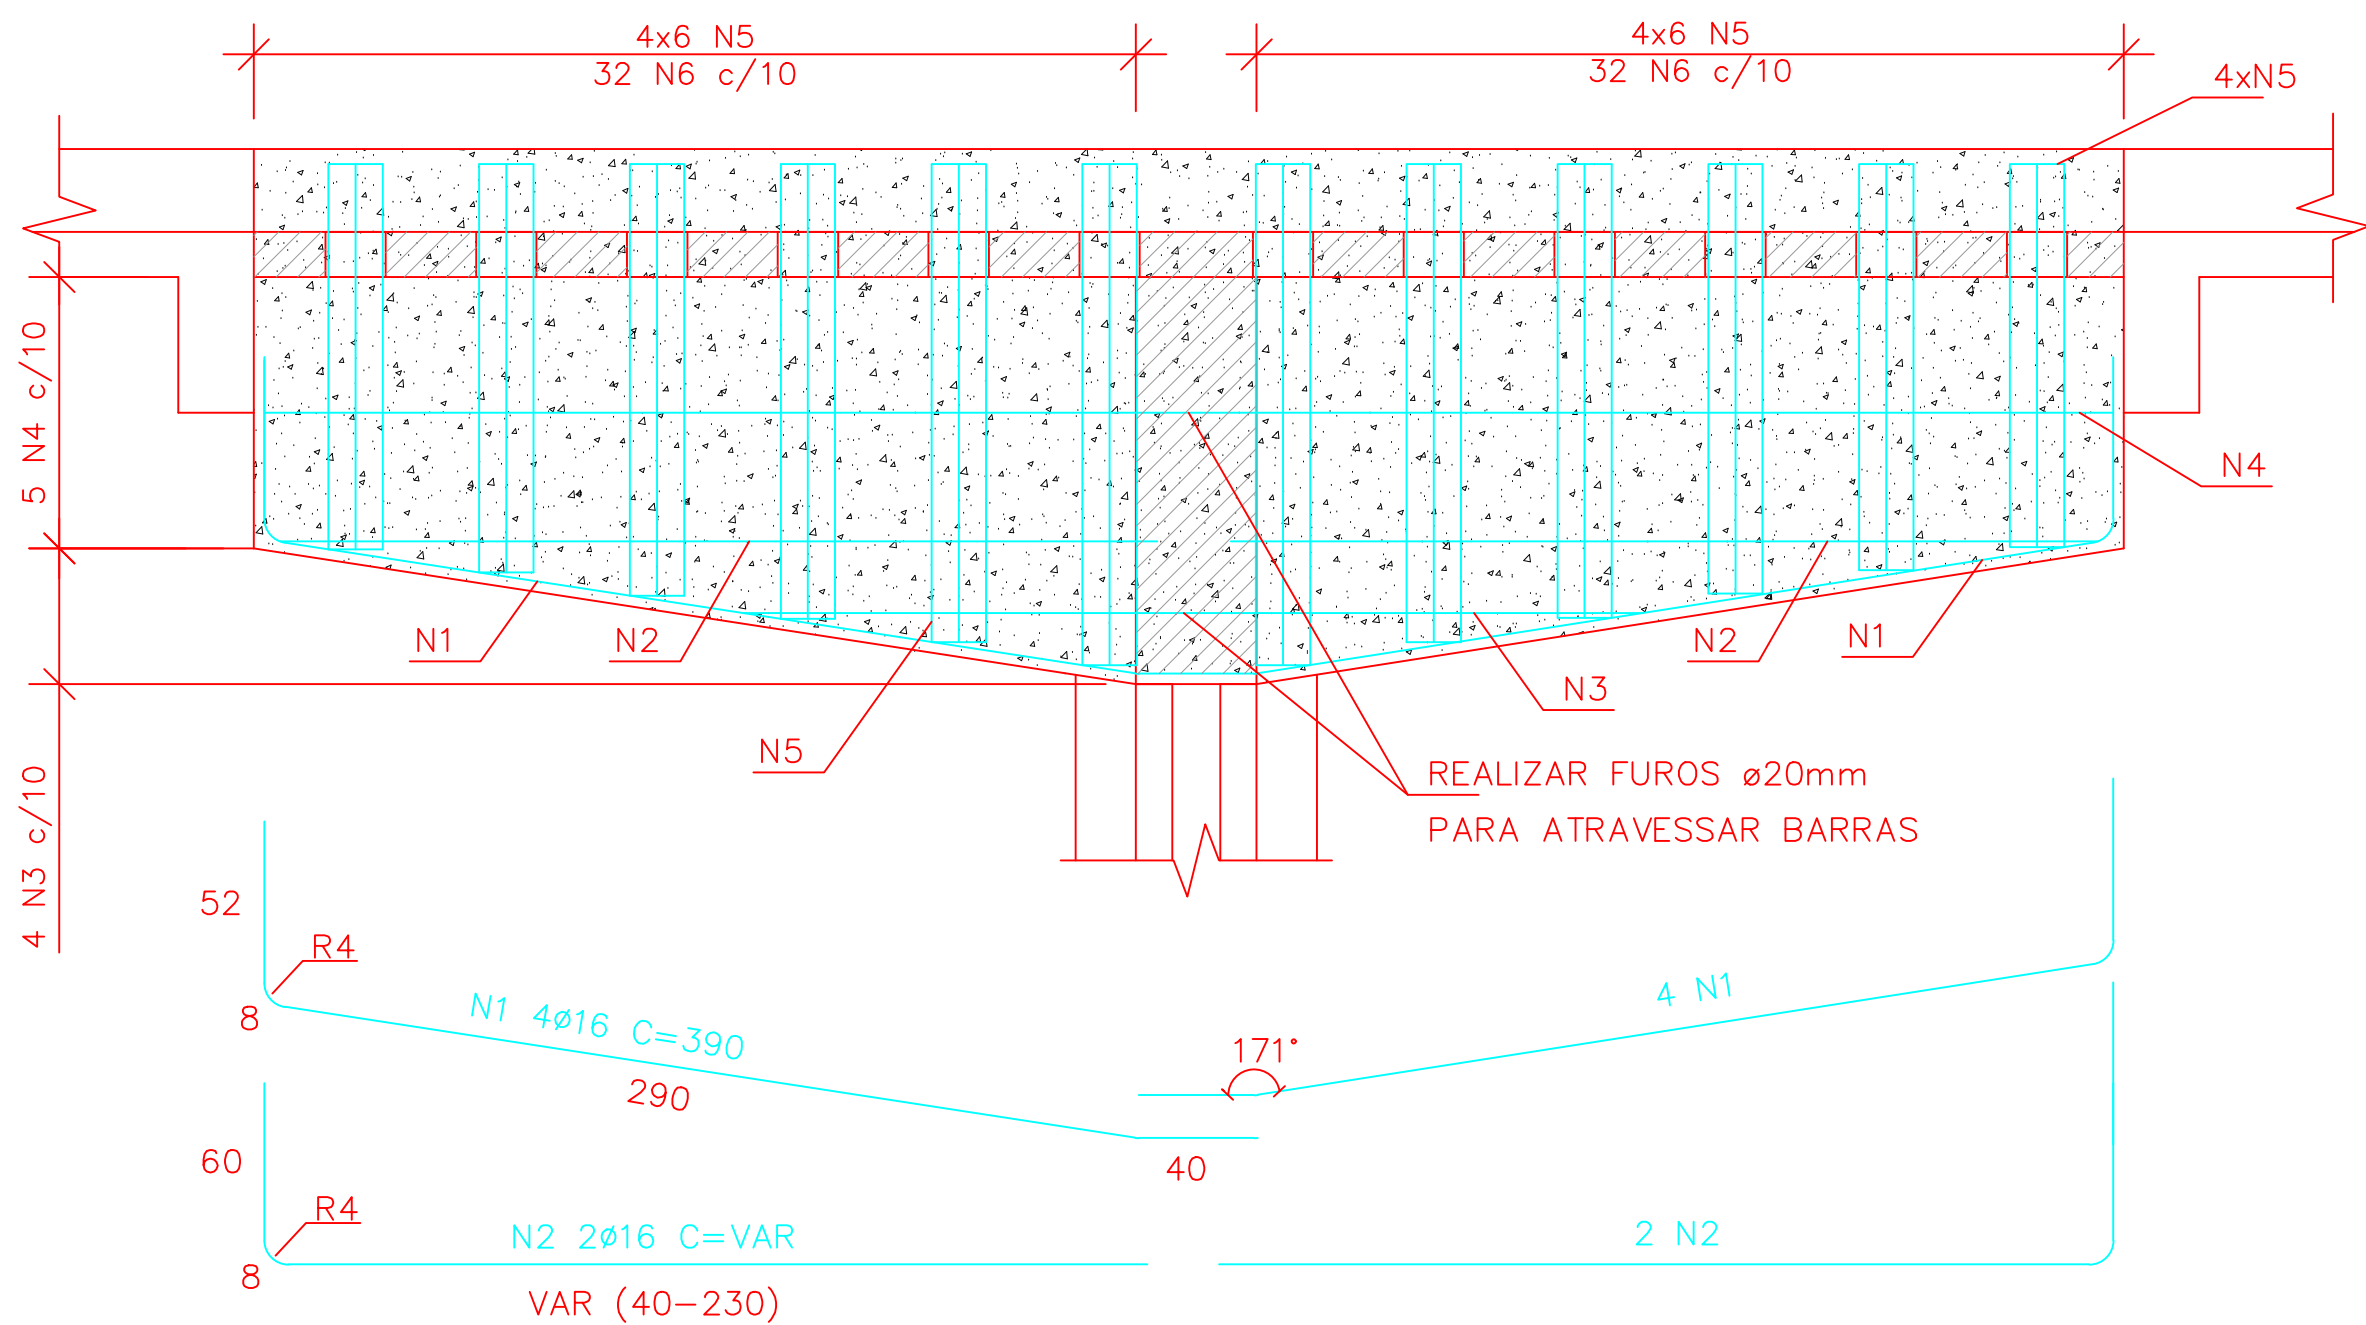

CORTE A - A
ESC 1:25

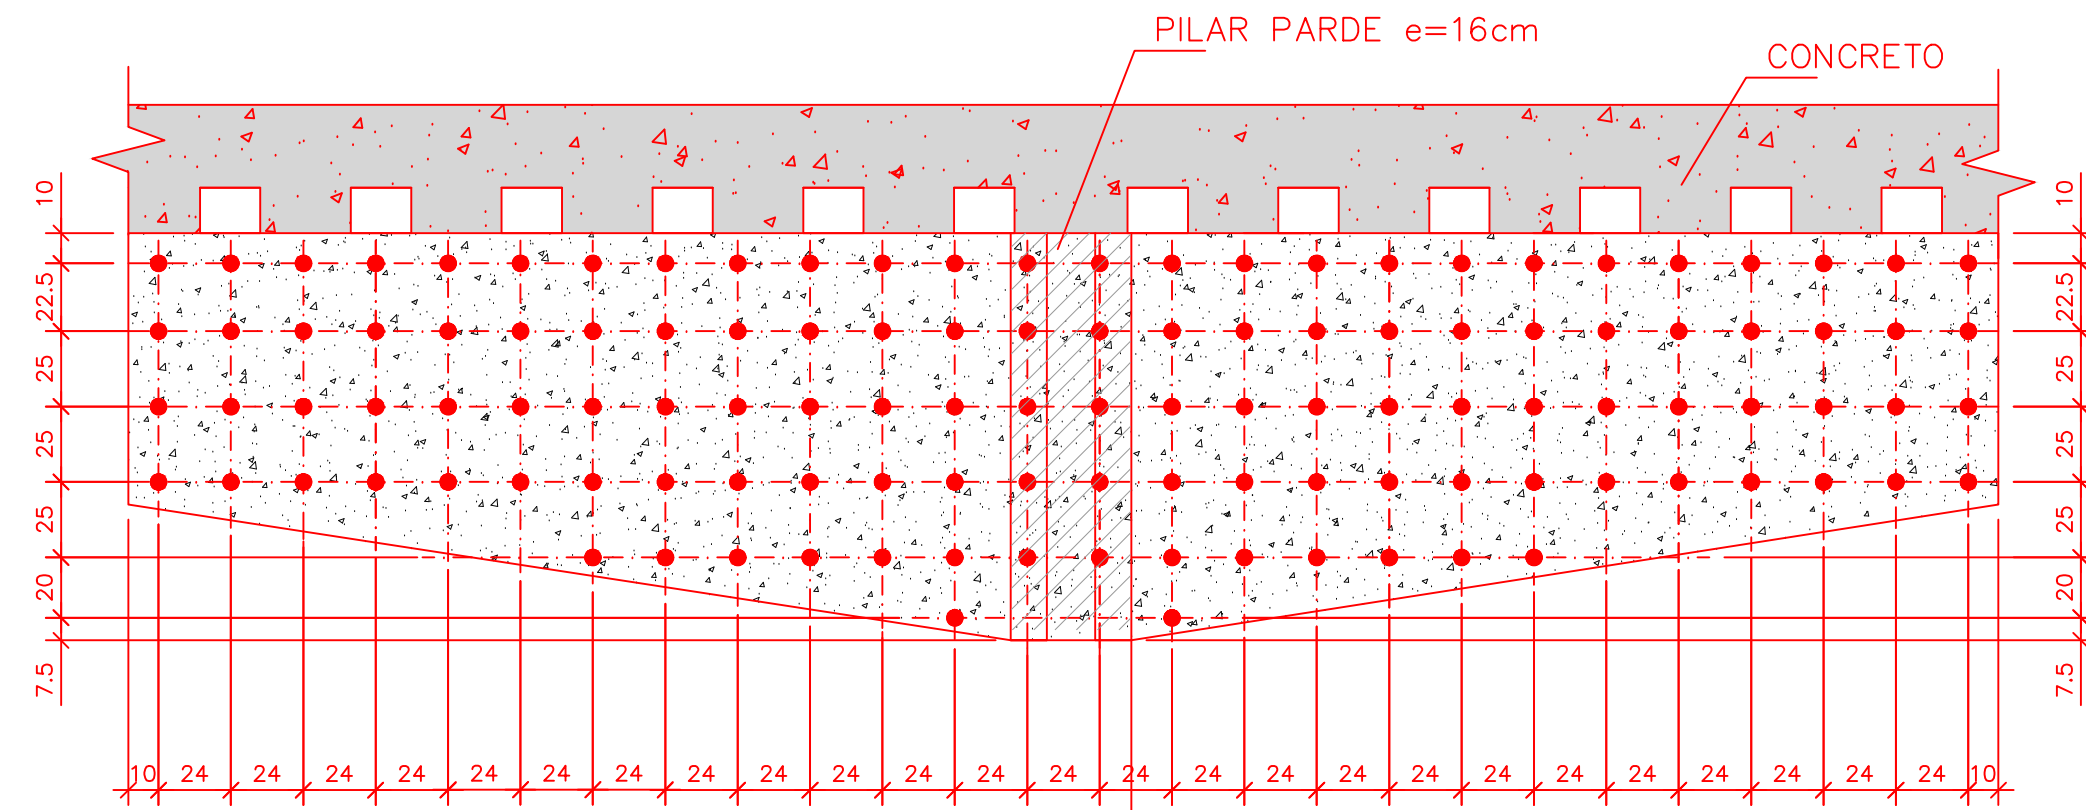


LOCAÇÃO DOS CHUMBADORES POS.5 - (4x)
ESC 1:25

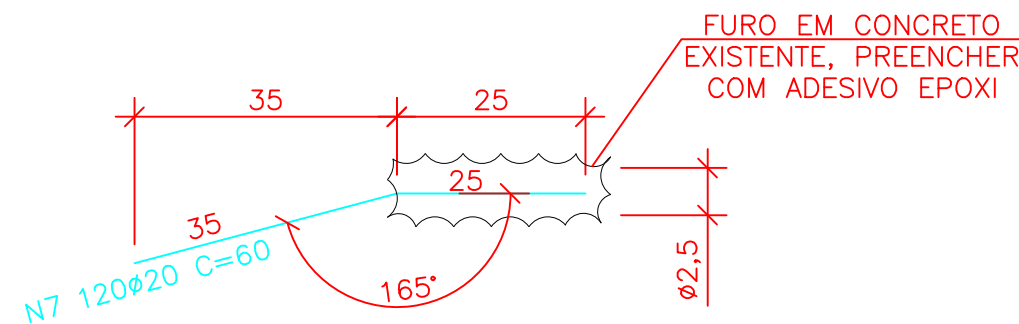

DETALHE FURO (480x)
SEM ESC.

TABELA DE FERROS				
N	Ø	Q	UNIT.(cm)	TOT.(m)
1	16	32	390	125
2	16	16	VAR	31
3	12,5	32	VAR	76
4	12,5	40	386	154
5	12,5	192	VAR	620
6	12,5	256	VAR	732
7	20	480	60	288

RESUMO AÇO			
AÇO	Ø	TOT.(m)	MASSA(kg)
CA50	12	1352	1201
CA50	12,5	231	222
CA50	16	156	246
CA50	20	288	710
TOTAL (kg)			2379

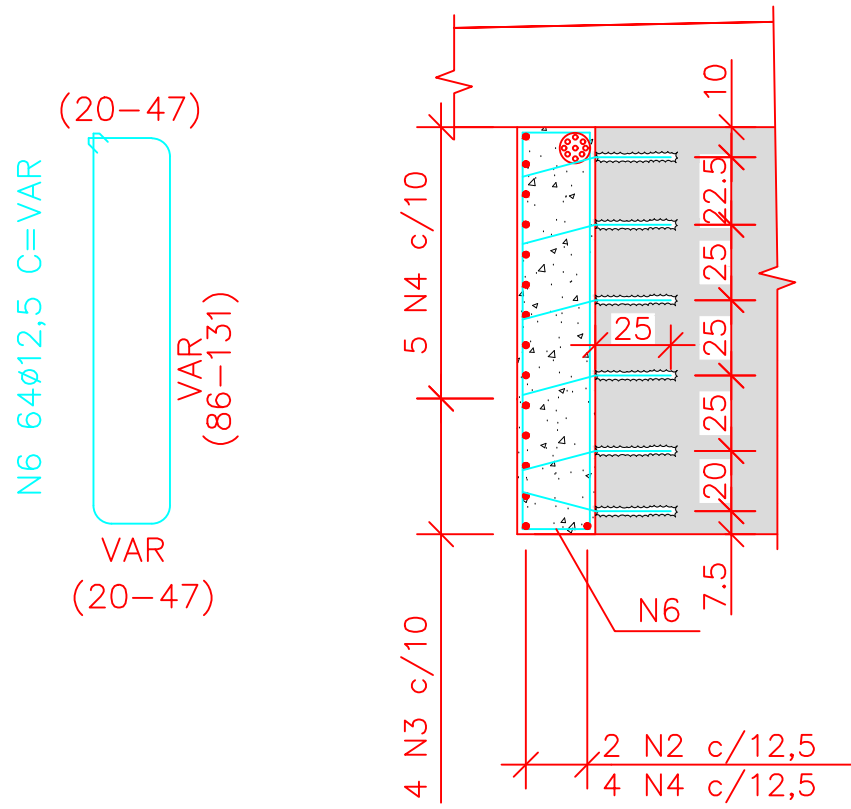

CORTE B - B
ESC 1:25