


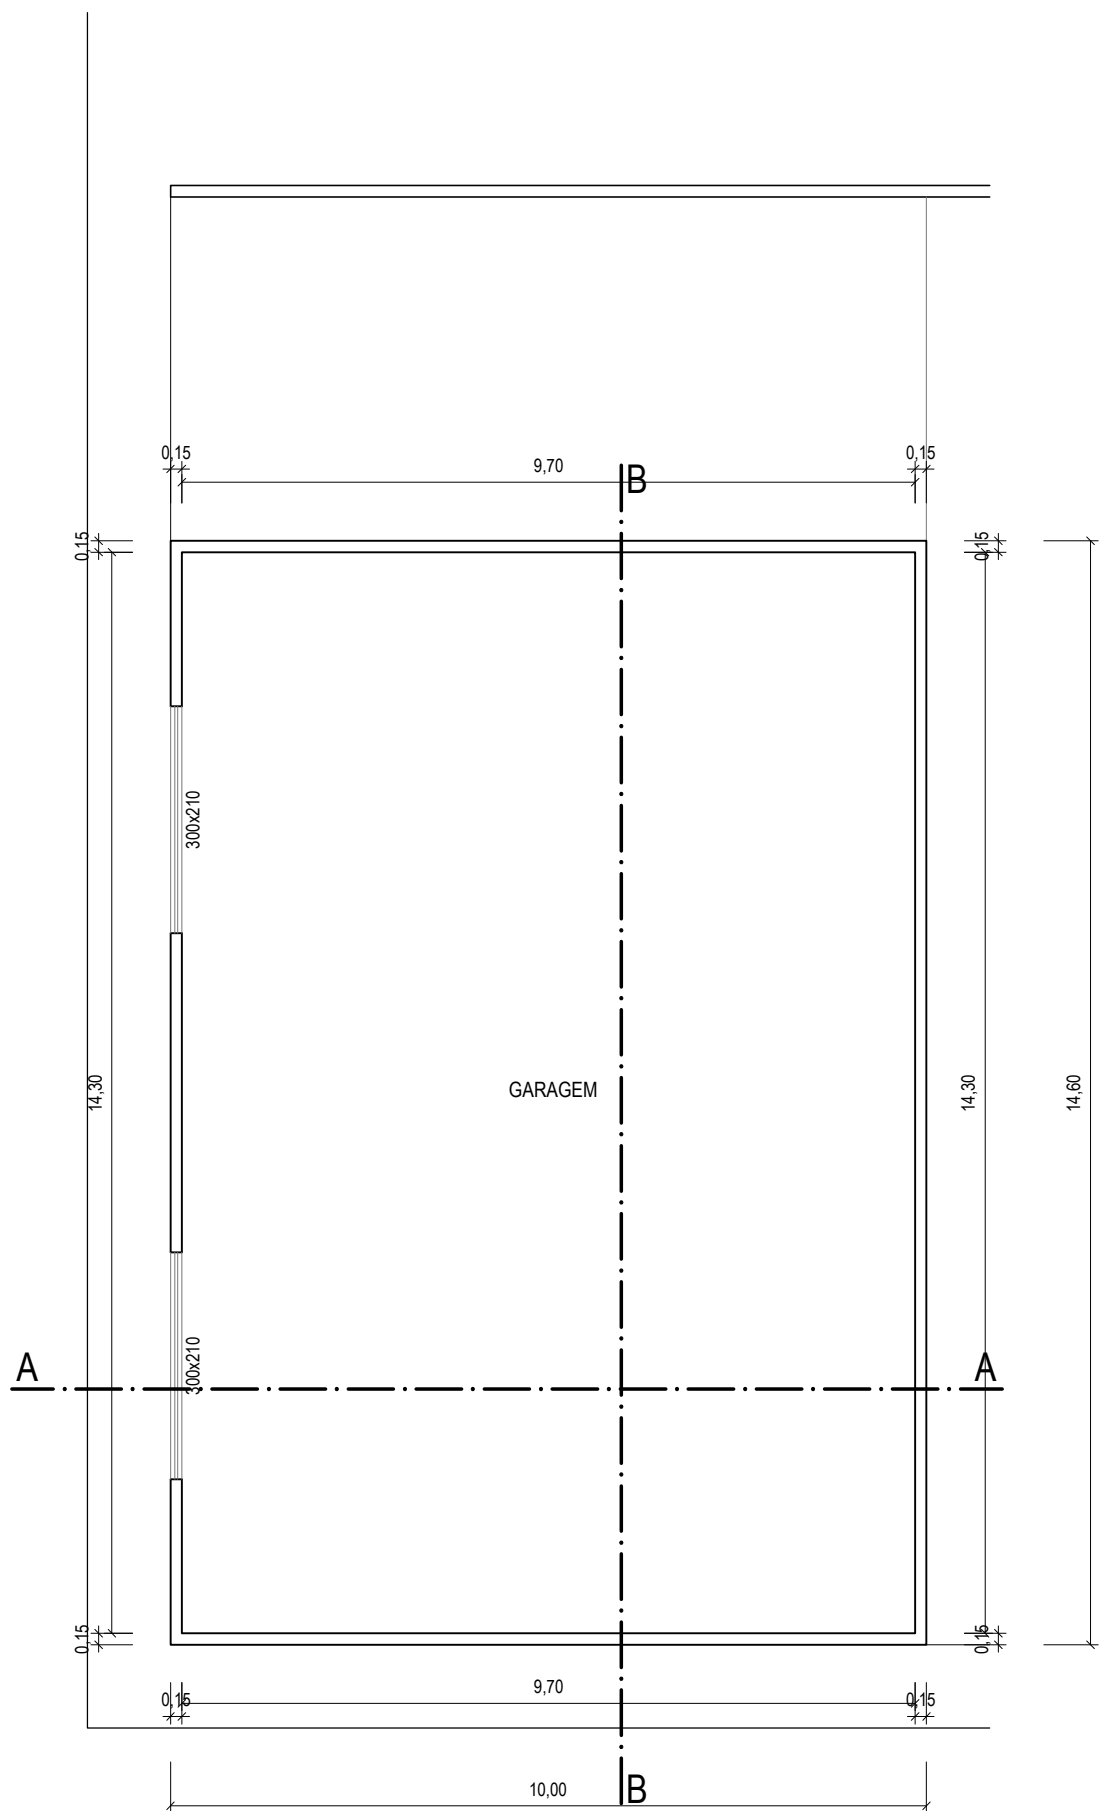

PLANTA BAIXA - PAV. INFERIOR

ESC.: 1.100